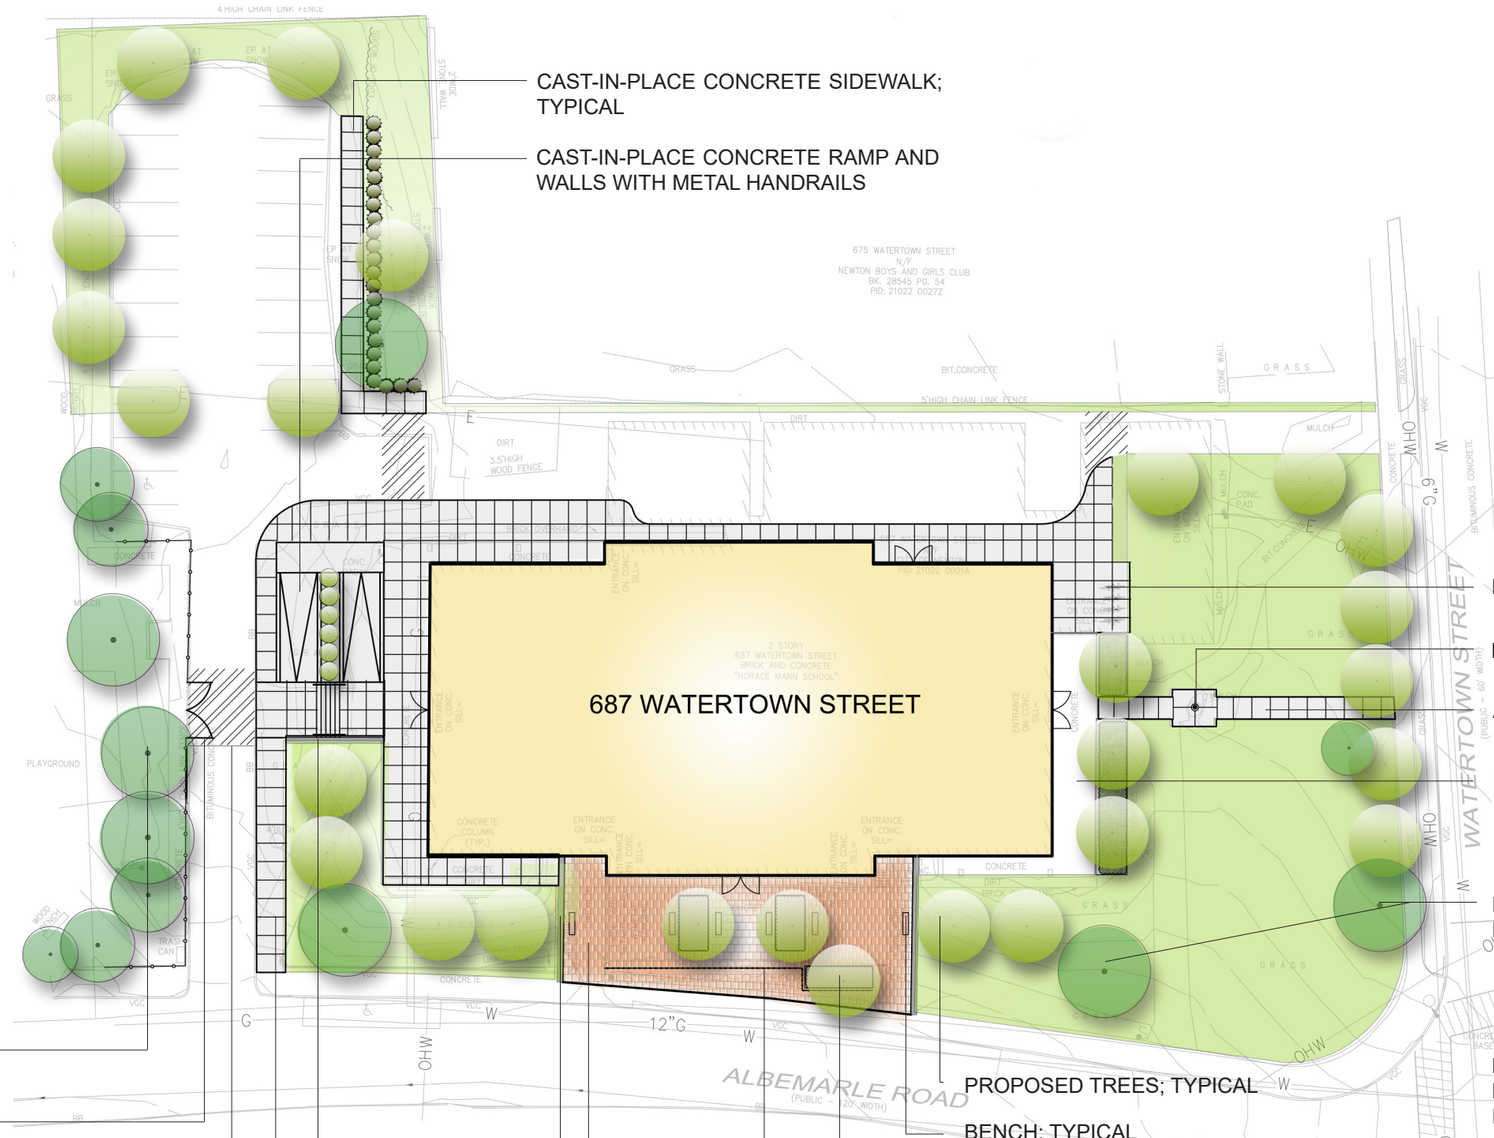

CAST-IN-PLACE CONCRETE SIDEWALK; TYPICAL

CAST-IN-PLACE CONCRETE RAMP AND WALLS WITH METAL HANDRAILS

BICYCLE RACKS

EXISTING FLAGPOLE TO REMAIN

ADA ACCESSIBLE WALKWAY

EXISTING CONCRETE APRON TO REMAIN

EXISTING TREES TO REMAIN AND TO BE PROTECTED; TYPICAL

EXISTING TREES TO REMAIN AND TO BE PROTECTED; TYPICAL

PEDESTRIAN GATE (DOUBLE DOOR)

HEAVY DUTY CHAIN ACROSS VEHICULAR DRIVE

NEW CAST-IN-PLACE CONCRETE SIDEWALK; TYPICAL

CAST-IN-PLACE CONCRETE WALL

CONCRETE RETAINING WALLS; BOTH SIDES OF PLAZA; ARCHITECTURAL GRADE

PROPOSED TREES; TYPICAL

BENCH; TYPICAL

SHADE TREE AND GROUNDCOVER IN FLUSH PLANT BED

WOOD RAIL BARRIER

CONCRETE UNIT PAVER PLAZA

PLEASE NOTE THAT THIS DRAWING IS INTENDED FOR ILLUSTRATIVE PURPOSES ONLY AND IS NOT INTENDED TO BE USED FOR CONSTRUCTION.

ALL SITE GRADES AND SITE WALLS TO BE COORDINATED WITH THE CIVIL ENGINEER.

ALL CODE (I.E.: ADA, FIRE, ETC.) AND ZONING REQUIREMENTS (I.E.: SETBACKS, DRAINAGE, ETC.) TO BE COORDINATED WITH THE CIVIL ENGINEER AND THE DESIGN TEAM UPON CONCEPT DESIGN APPROVAL.

terraink
landscape architecture

NEWTON EARLY CHILDHOOD PROGRAM | CONCEPT

NOT TO SCALE . ILLUSTRATIVE CONCEPT PREPARED FOR TEAM COORDINATION

NORTH
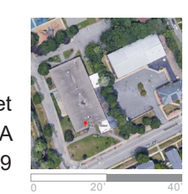
687 Watertown Street
Newton, MA
May 07, 2019